GRATIGNY PARKWAY AT I-95 INTERCHANGE
(WITH NW 7 AVE RAMPS)
ALTERNATIVE 2

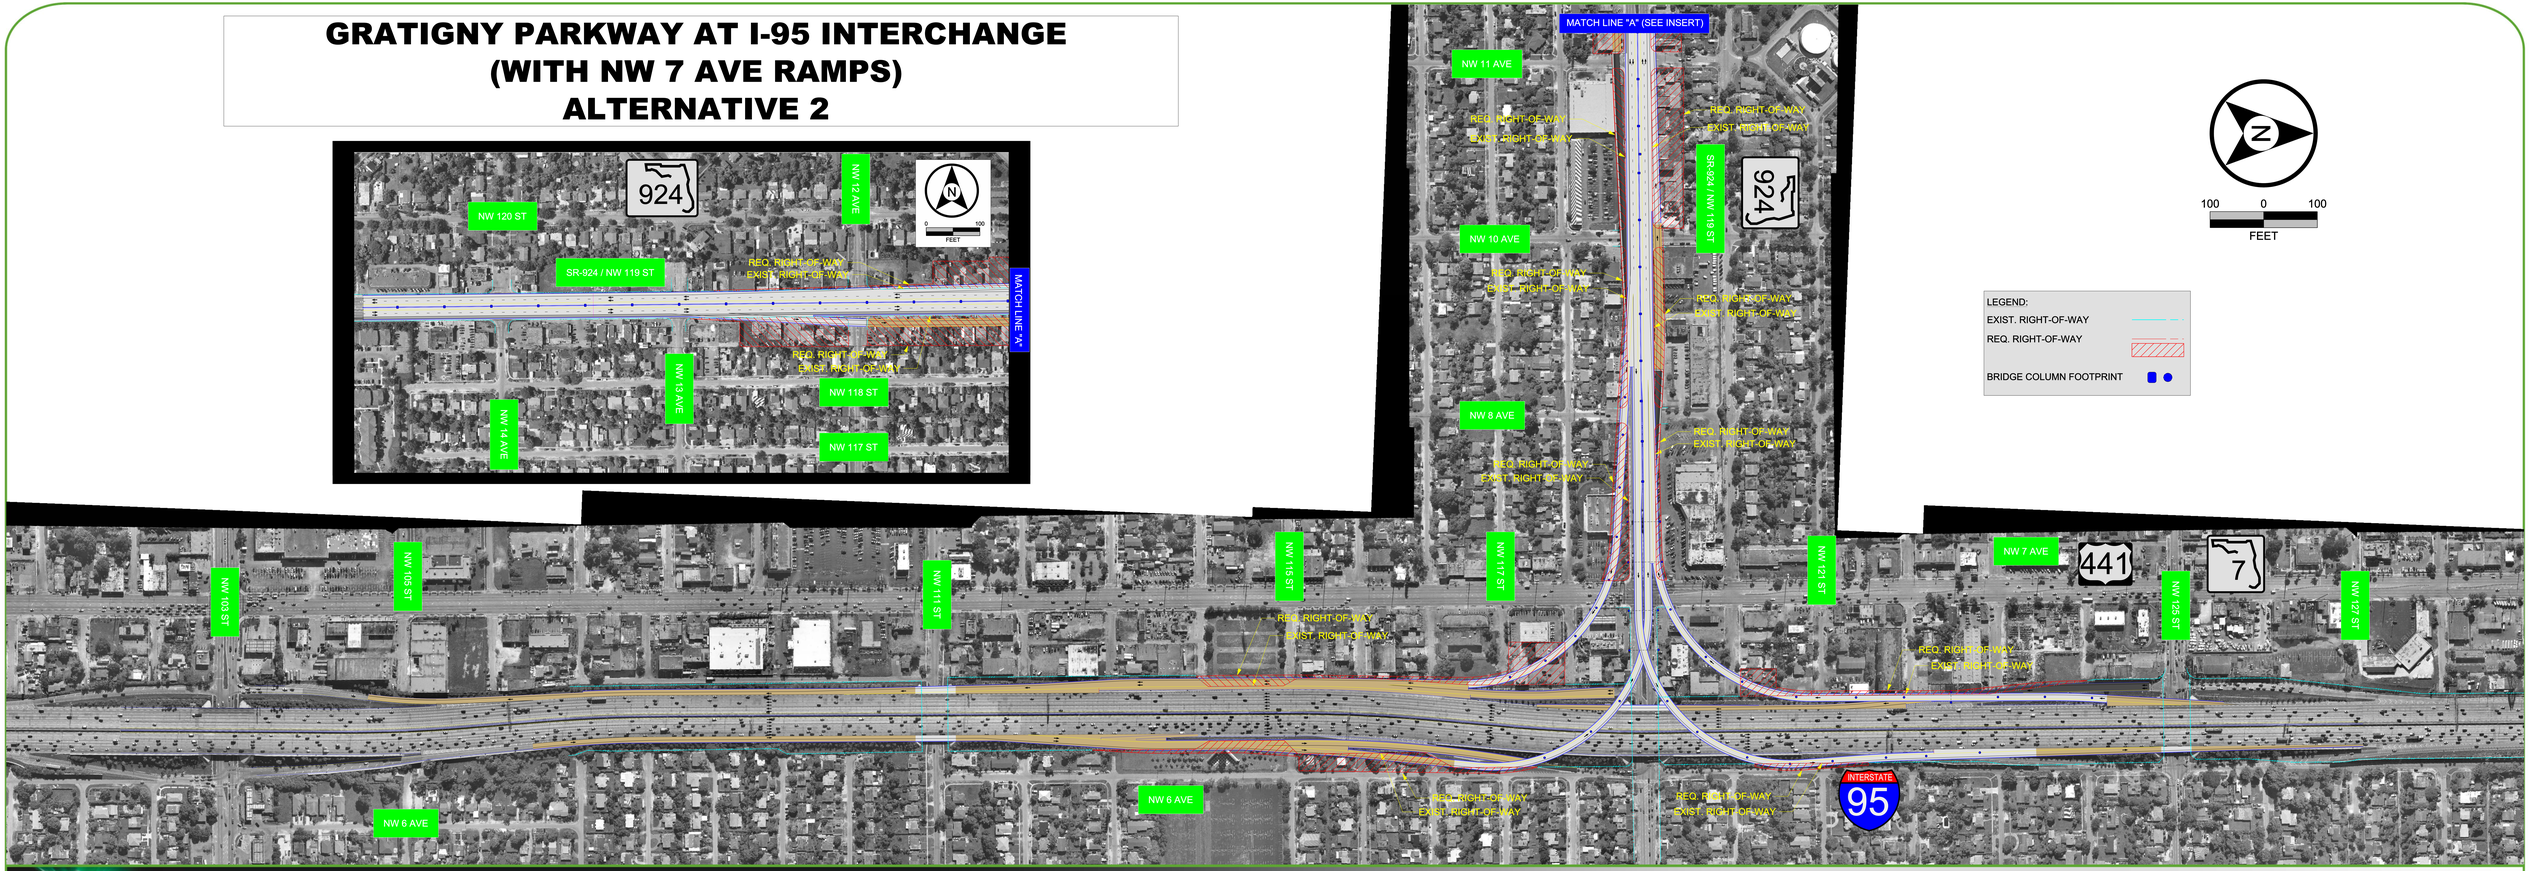

MDX
MIAMI-DADE EXPRESSWAY AUTHORITY

SR 924 / Gratigny Parkway East Extension - Interchange Alternatives

MDX Project No. 92407